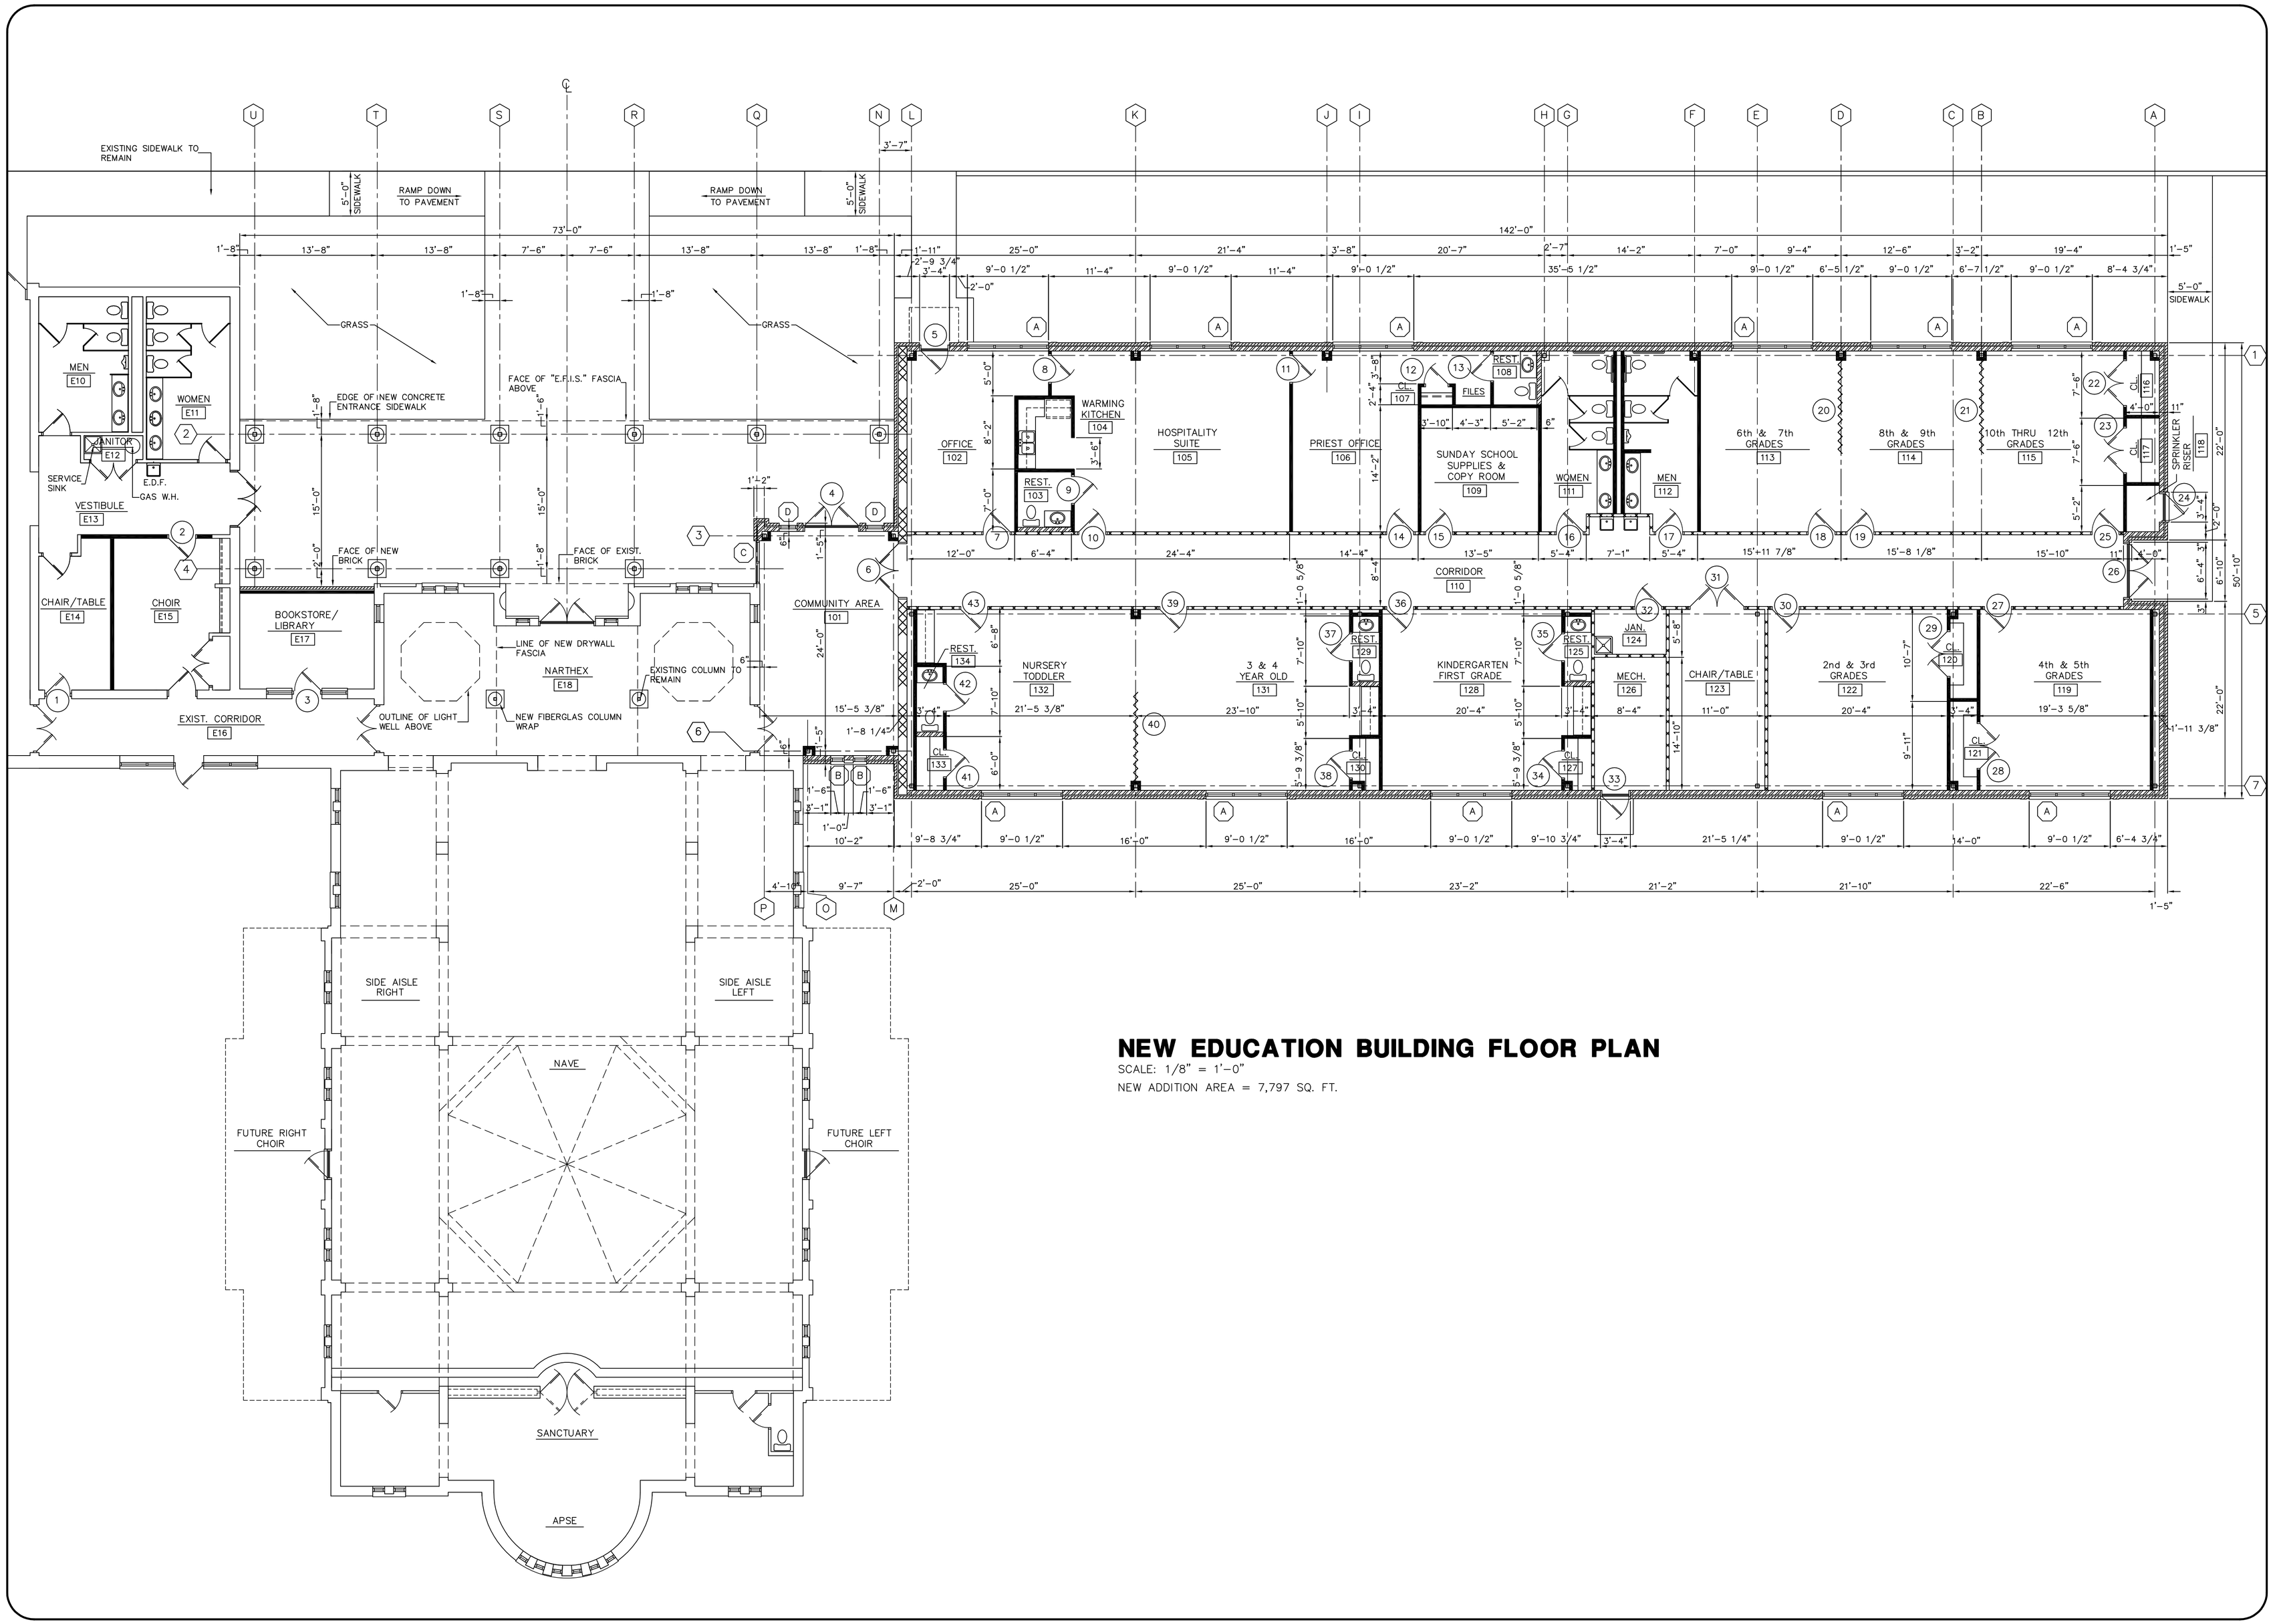

NEW EDUCATION BUILDING FLOOR PLAN

SCALE: 1/8" = 1'-0"

NEW ADDITION AREA = 7,797 SQ. FT.

REVISIONS

CLIMER & ASSOCIATES, PLC
ARCHITECTS
7432 STACY DRIVE NASHVILLE,TENNESSEE
615-646-2038

ALTERATIONS AND ADDITION TO
HOLY TRINITY
GREEK ORTHODOX CHURCH
4905 FRANKLIN PIKE NASHVILLE, TENNESSEE 37220

JOB NO.	2296
DATE :	8/1/09
DRAWN BY:	WED
CHECKED BY:	KWC
SCALE:	AS NOTED

SHEET

A-4

4 OF XX SHEETS